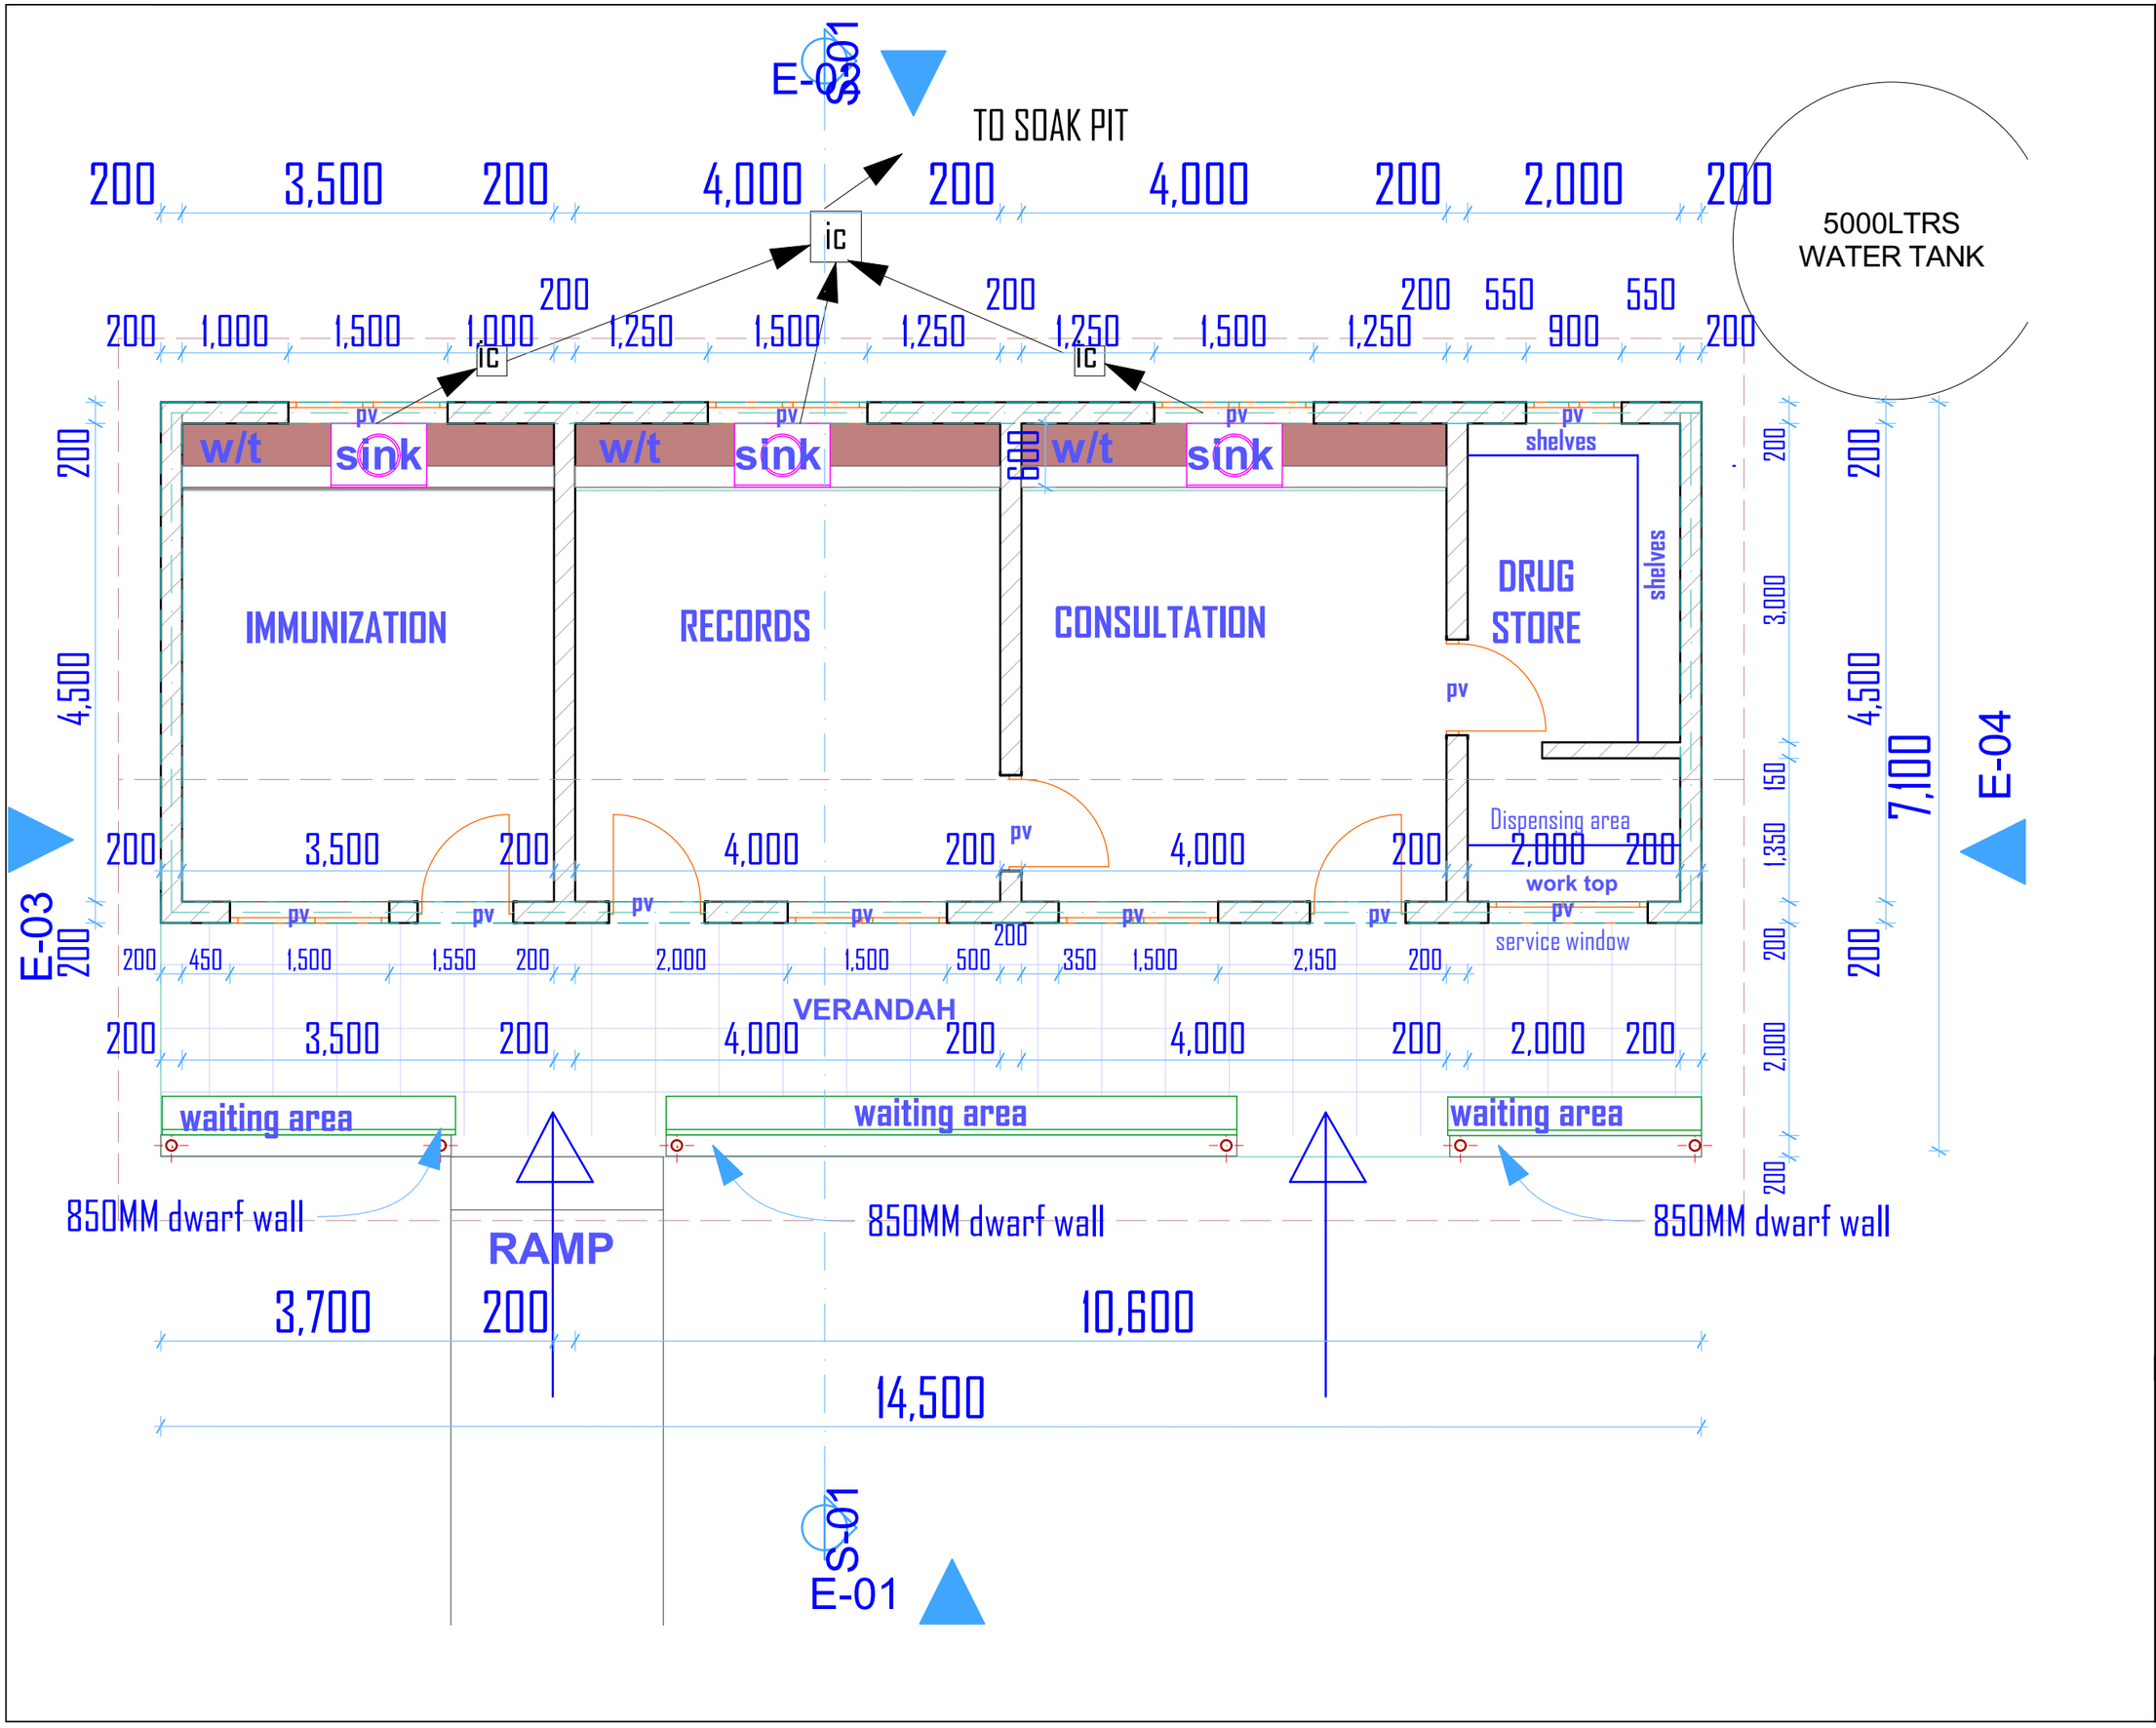

NOTES

1.All dimentions are in mm unless otherwise specified.
2.Drawings are not to be scaled. Only figure dimentions to be used.
3.The contractor check and verify all the dimensions before commencement of work.

CONSTRUCTION

1.All slabs concrete at the ground level to be poured over 1000 gauge polythene sheeting on 50mm thickstone dust on hardcore.
2.All soils under slab and all around external foundation to be treated for termites.

STRUCTURAL

1.All black cotton soils to be removed from below all building and paved surfaces.

2.Building to be clear of all black cotton soils to a distance of 3m outside perimeter.

3.All paved surfaces toi be cleared of all black cotton soils at a distance of 500mm outside the edge of the surfaces. For all R.C works, refer to structural eng. details.

4.Depth of the foundation to be determined on the site to S.E's approval.

5.All walls less than 200mm thick to be reinforced with hoop irons at every alternate course.

6.All adjacent R.C works and masonry walls to be tied with straps irons at every course.

REVISIONS, ADDITIONS & ALTERATIONS

NO.	DATE	DESCRIPTION	BY

PROJECT

PROPOSED CONSTRUCTION OF OUT-PATIENT WING AT NGORON DISPENSARY

DRAWING TITLE

ARCHITECTURAL DRAWING

FOLIO NO.

Client

DEPERTMENT OF HEALTH SERVICES
BARINGO COUNTY

PROJECT JOB NO. | DRG NO.

SCALE

APPROVED; C.O. Arch .T. KIBOWEN Sign

APPROVED DATE..... DIRECTORATE OF PUBLIC WORKS

	Name	Sign	Date
Proj. Arch	Arch I.K KELUNYO		APRIL.2024
Drawn By	N.K.SAGALA		

REVISIONS TO PLAN

NO.	DATE	DESCRIPTION	BY

BARINGO COUNTY GOVERNMENT

BARINGO COUNTY

PUBLIC WORKS - BARINGO COUNTY

***(ARCHITECTURAL DEPARTMENT).**

FOR THE GOVERNMENT OF THE REPUBLIC OF KENYA

-28 Gauge roofing sheets on timber trusses
-75 x 50mm purlins
-150 x 50mm ties, struts, rafters, king post and wall plate
-12mm thick ceiling board on 75x50mm brandering

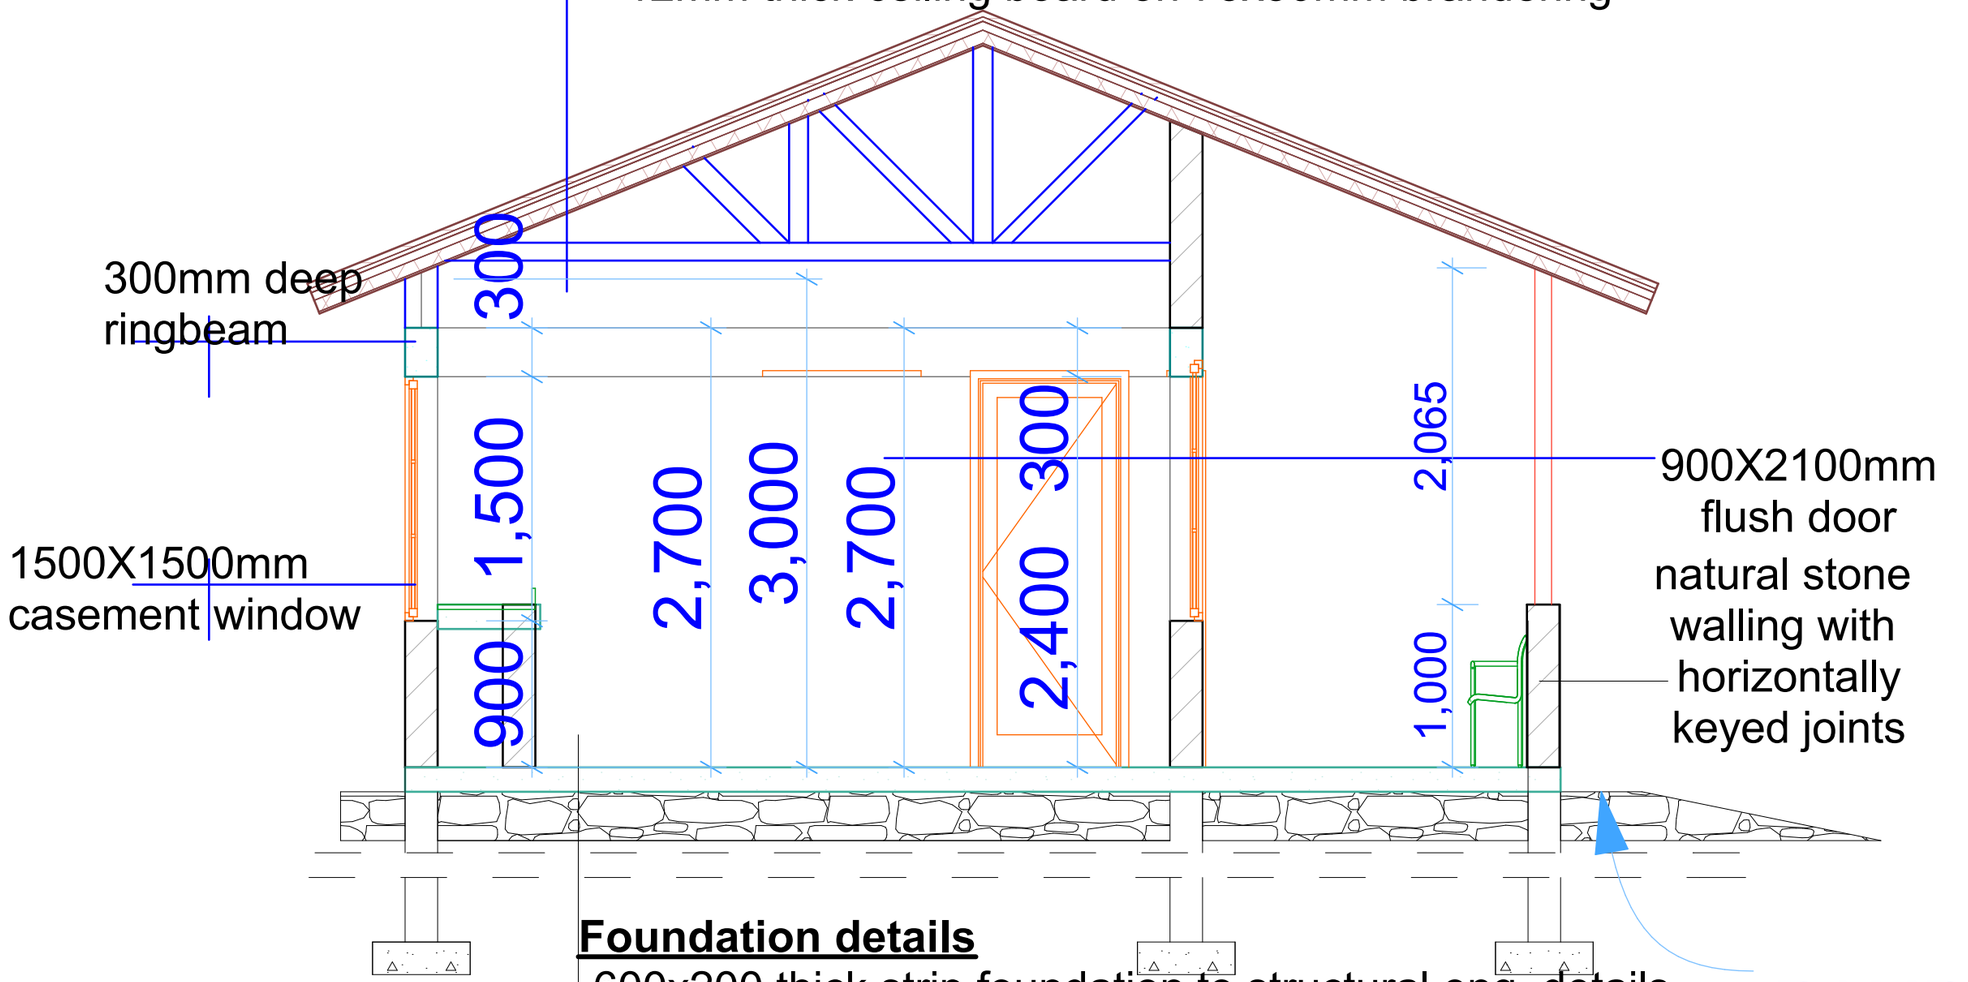

Foundation details

-600x200 thick strip foundation to structural eng. details
-50mm thick cement sand sreed floor finish on,
-100mm thick concrete slab with BRC mesh A142,
-1000 gauge polythene sheet as Dpm,
-Gladiator anti-termite on,
-100mm stone dust
-300mm thick well compacted hardcore to Eng. details
-200mm thick masonry fdn stone walling

N.B: Depth of fdn to be determined on site

SECTION 01-01

NOTES

1.All dimentions are in mm unless otherwise specified.
2.Drawings are not to be scaled. Only figure dimentions to be used.
3.The contractor check and verify all the dimensions before commencement of work.

CONSTRUCTION

1.All slabs concrete at the ground level to be poured over 1000 gauge polythene sheeting on 50mm thickstone dust on hardcore.
2.All soils under slab and all around external foundation to be treated for termites.

STRUCTURAL

1.All black cotton soils to be removed from below all building and paved surfaces.

2.Building to be clear of all black cotton soils to a distance of 3m outside perimeter.

3.All paved surfaces toi be cleared of all black cotton soils at a distance of 500mm outside the edge of the surfaces. For all R.C works, refer to structural eng. details.

4.Depth of the foundation to be determined on the site to S.E's approval.

5.All walls less than 200mm thick to be reinforced with hoop irons at every alternate course.

6.All adjacent R.C works and masonry walls to be tied with straps irons at every course.

REVISIONS, ADDITIONS & ALTERATIONS

NO.	DATE	DESCRIPTION	BY

PROJECT

PROPOSED CONSTRUCTION OF OUT-PATIENT WING AT NGORON DISPENSARY

DRAWING TITLE

ARCHITECTURAL DRAWING

FOLIO NO.

Client

DEPERTMENT OF HEALTH SERVICES
BARINGO COUNTY

PROJECT JOB NO. | DRG NO.

SCALE

APPROVED: C.O. Arch .T. KIBOWEN Sign

APPROVED DATE..... DIRECTORATE OF PUBLIC WORKS

	Name	Sign	Date
Proj. Arch	Arch I.K KELUNYO		APRIL,2024
Drawn By	N.K.SAGALA		

REVISIONS TO PLAN

NO.	DATE	DESCRIPTION	BY

BARINGO COUNTY GOVERNMENT

BARINGO COUNTY

PUBLIC WORKS - BARINGO COUNTY

***(ARCHITECTURAL DEPARTMENT).**

FOR THE GOVERNMENT OF THE REPUBLIC OF KENYA

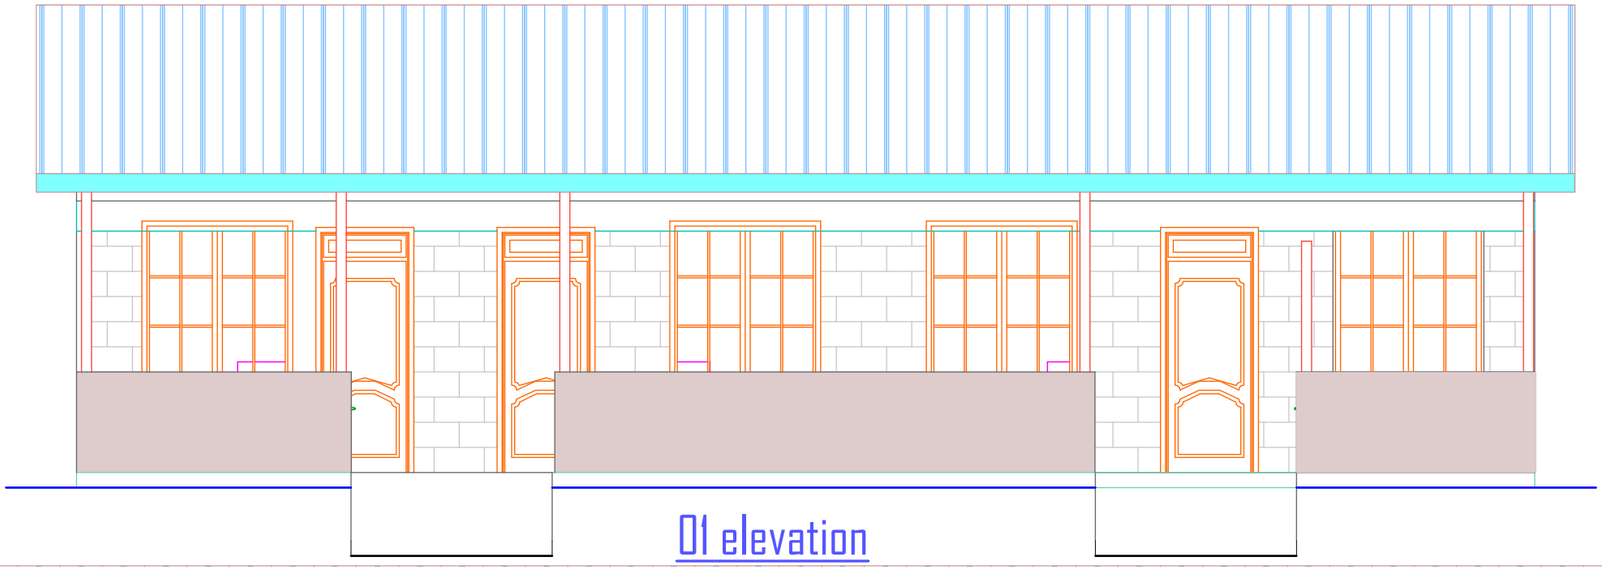

01 elevation

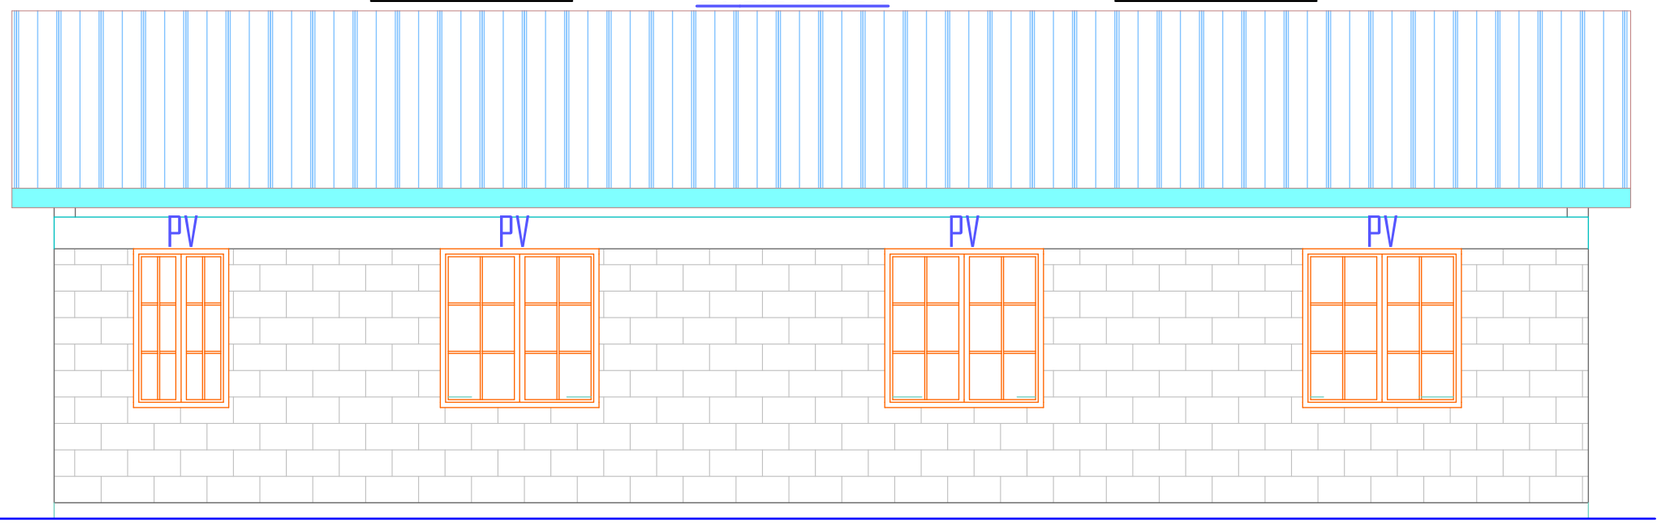

02 elevation

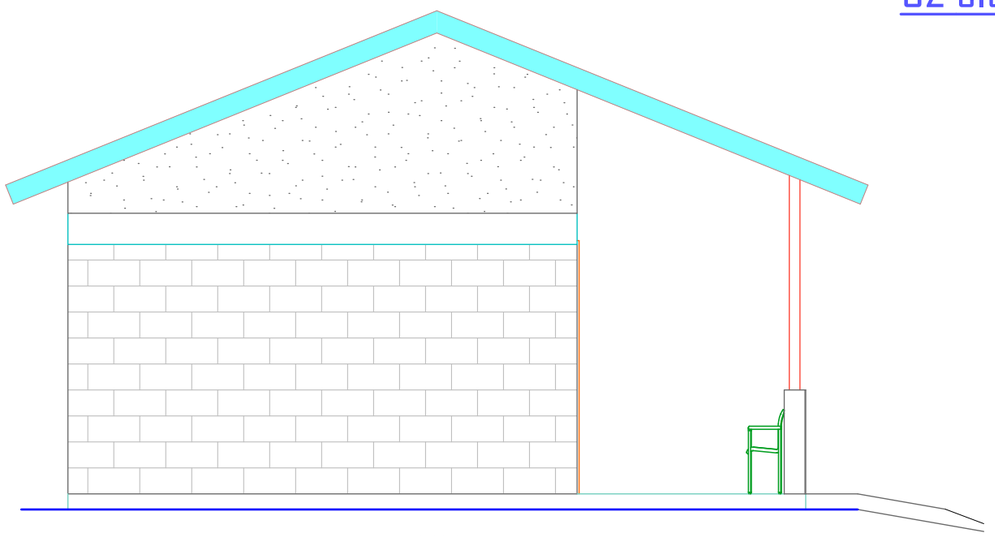

03 elevation

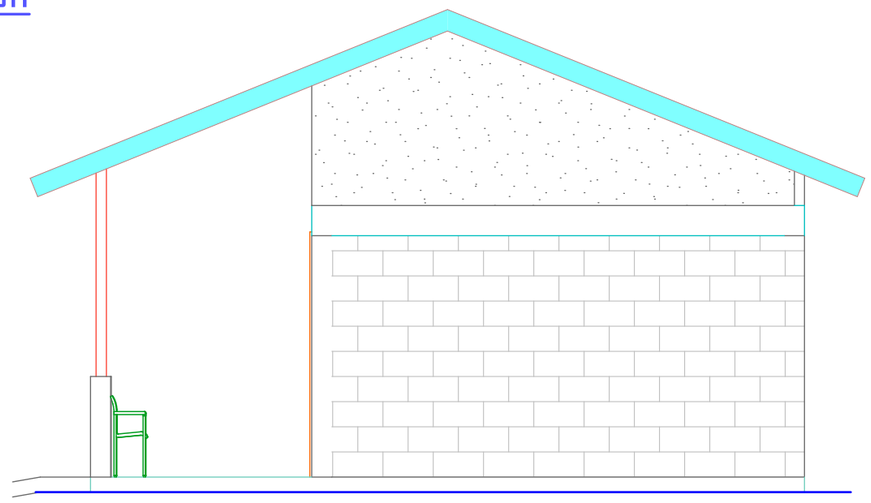

04 elevation

NOTES

1.All dimentions are in mm unless otherwise specified.
2.Drawings are not to be scaled. Only figure dimentions to be used.
3.The contractor check and verify all the dimensions before commencement of work.

CONSTRUCTION

1.All slabs concrete at the ground level to be poured over 1000 gauge polythene sheeting on 50mm thickstone dust on hardcore.
2.All soils under slab and all around external foundation to be treated for termites.

STRUCTURAL

1.All black cotton soils to be removed from below all building and paved surfaces.

2.Building to be clear of all black cotton soils to a distance of 3m outside perimeter.

3.All paved surfaces toi be cleared of all black cotton soils at a distance of 500mm outside the edge of the surfaces. For all R.C works, refer to structural eng. details.

4.Depth of the foundation to be determined on the site to S.E's approval.

5.All walls less than 200mm thick to be reinforced with hoop irons at every alternate course.

6.All adjacent R.C works and masonry walls to be tied with straps irons at every course.

REVISIONS, ADDITIONS & ALTERATIONS

NO.	DATE	DESCRIPTION	BY

PROJECT

PROPOSED CONSTRUCTION OF OUT-PATIENT WING AT NGORON DISPENSARY

DRAWING TITLE

ARCHITECTURAL DRAWING

FOLIO NO.

Client

DEPERTMENT OF HEALTH SERVICES
BARINGO COUNTY

PROJECT JOB NO. | DRG NO.

SCALE

APPROVED: C.O. Arch .T. KIBOWEN Sign

APPROVED DATE..... DIRECTORATE OF PUBLIC WORKS

	Name	Sign	Date
Proj. Arch	Arch I.K KELUNYO		APRIL,2024
Drawn By	N.K.SAGALA		

REVISIONS TO PLAN

NO.	DATE	DESCRIPTION	BY

BARINGO COUNTY GOVERNMENT

BARINGO COUNTY

PUBLIC WORKS - BARINGO COUNTY

***(ARCHITECTURAL DEPARTMENT).**

FOR THE GOVERNMENT OF THE REPUBLIC OF KENYA